# WYNDHAMGANJ (WDM)
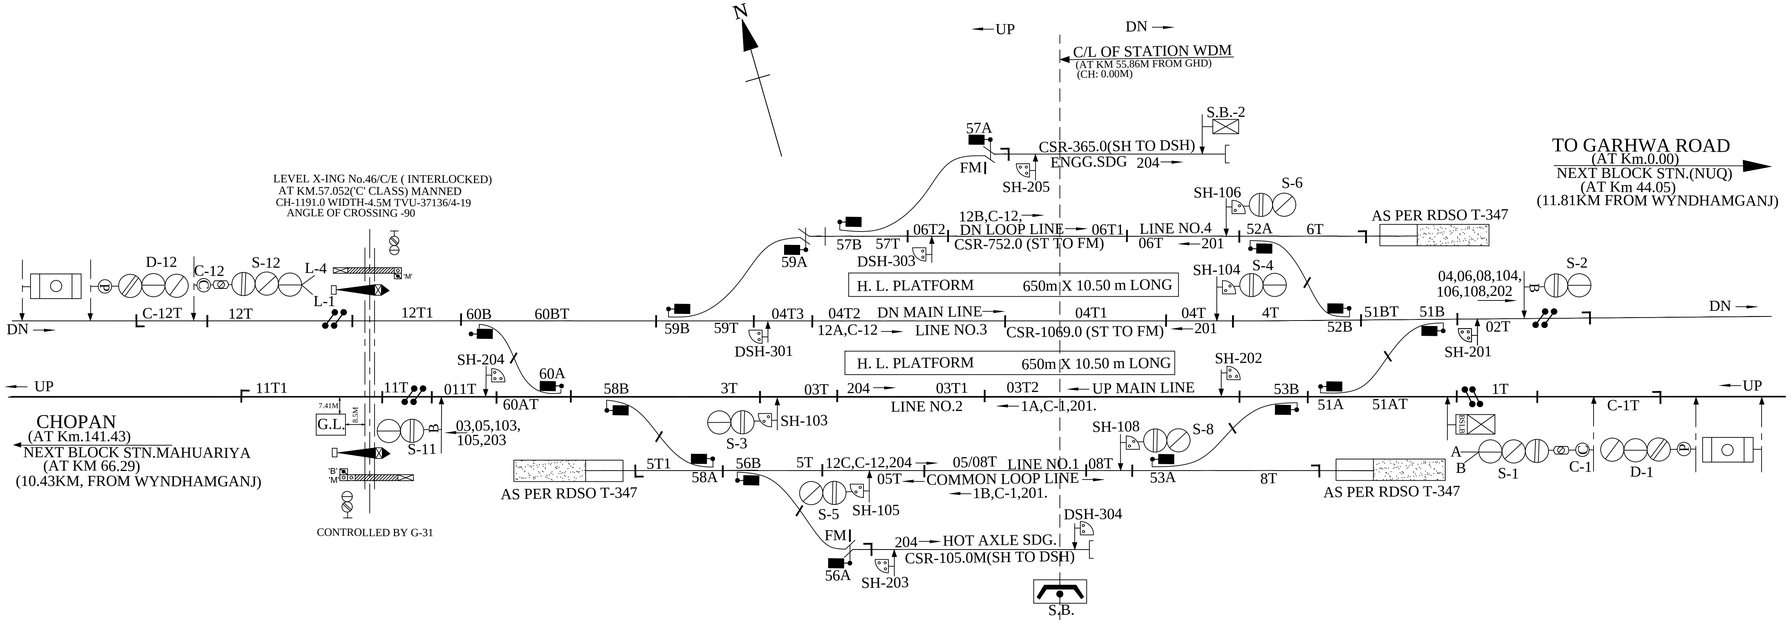
## E.I. MACLS, STD-II(R),B CLASS