CHANDRAPURA (CRP)

M.A.C.L. `B'CLASS STD.-II(R)

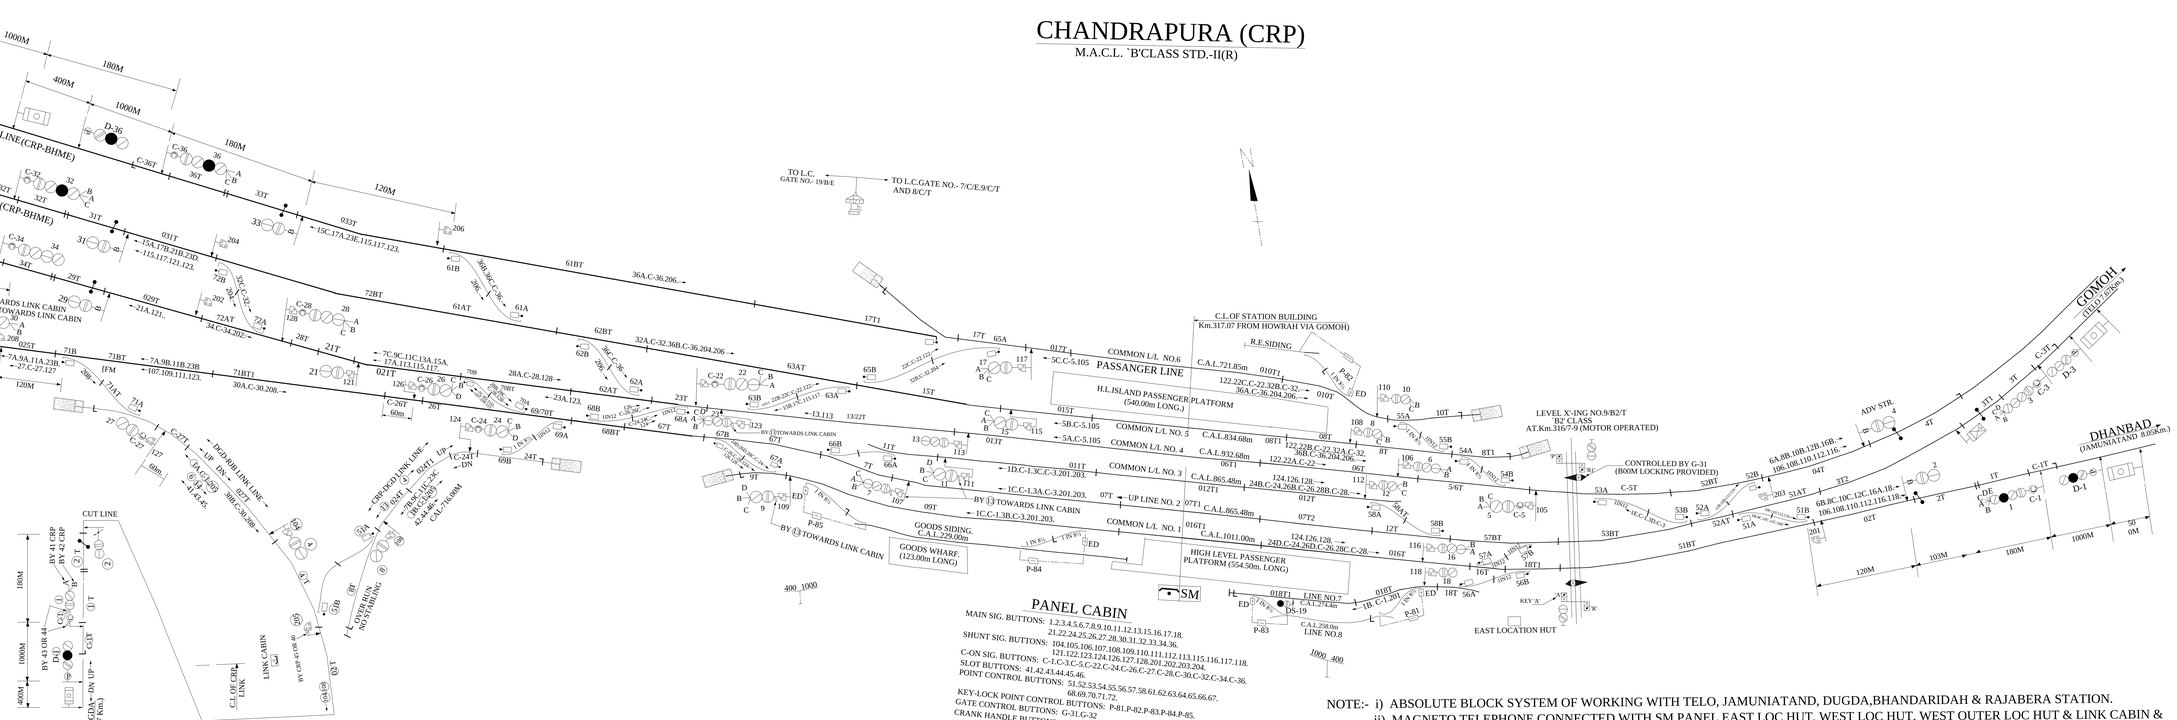
BARKAKANA
(BHANDARIDAH 6.64Km.)
MURI
(RAJABERA 4.130Km.)
MURI
(RAJABERA 4.130Km.)
GOMOH
(DEO 1.870Km.)
DHANBAD
(JAMUNIATAND 8.028Km.)
NORTH LINE (CRP-RJB)
NORTH LINE(CRP-BHME)
SOUTH LINE(CRP-BHME)
NORTH LINE(CRP-RJB)
SOUTH LINE(CRP-RJB)
PASSANGER LINE
H.L.ISLAND PASSENGER PLATFORM (540.00m LONG.)
HIGH LEVEL PASSENGER PLATFORM (554.50m. LONG)
GOODS SIDING. C.A.L.229.00m
GOODS WHARF. (123.00m LONG)
C.L.OF STATION BUILDING Km.317.07 FROM HOWRAH VIA GOMOH)
R.E.SIDING
LEVEL X-ING NO.9/B2/T B2' CLASS AT.Km.316/7-9 (MOTOR OPERATED)
CONTROLLED BY G-31 (B00M LOCKING PROVIDED)
ADV STB.
EAST LOCATION HUT
KEY 'A'
SM
TO L.C. GATE NO.- 19/B/E
TO L.C.GATE NO.- 7/C/E.9/C/T AND 8/C/T
CUT LINE
LINK CABIN
C/L OF CRP LINK
DUGDA
(6.27 Km.)
CRP-DGD LINK LINE
DGD-RJB LINK LINE
OVER-RUN SOTTABING
COMMON L/L NO.6
COMMON L/L NO. 5
COMMON L/L NO. 4
COMMON L/L NO. 3
UP LINE NO. 2
COMMON L/L NO. 1
LINE NO.7
LINE NO.8
BY 13 TOWARDS LINK CABIN
BY 6 TOWARDS LINK CABIN
BY E4 TOWARDS LINK CABIN
BY 42 CRP
BY 43 CRP
BY 43 OR 44
BY 43 OR 49
BY 49 OR 43
BY 49 OR 49
BY 49 OR 49
BY 49 OR 49