# Mc.CLUSKIEGANJ (MGME)

## MACLS 'B' CLASS STD-II®

DATE OF COMMISSIONING:-18.03.2008

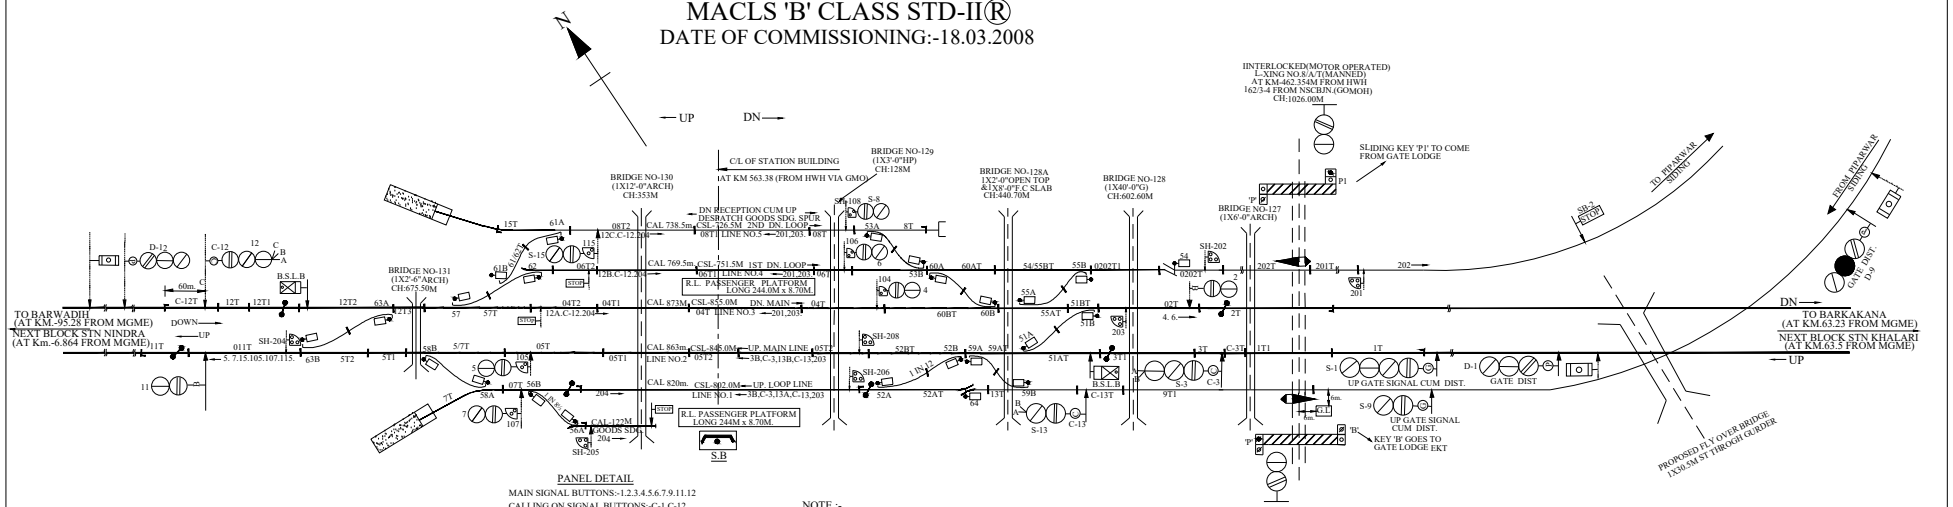


### PANEL DETAIL

MAIN SIGNAL BUTTONS:-1.2.3.4.5.6.7.9.11.12
CALLING ON SIGNAL BUTTONS:-C-1.C-12.
POINT BUTTONS:-51.52.53.56.57.58.61.62.63.
CRANK HANDLE BUTTONS:-CH1.CH2.CH3.CH5.CH6.CH7.CH8.
L. C. CONTROL BUTTON:-G-31

NOTE :-

1. ABSOLUTE BLOCK SYSTEM OF WORKING WITH NINDRA AND KHALARI STATIONS.
2. DOUBLE LINE LOCK & BLOCK INSTRUMENT MSW/HWH TYPE CONNECTED WITH NINDRA & KHALARI STATIONS LOCATED AT PANEL ROOM.
3. CONTROL TELEPHONE PROVIDED AT PANEL ROOM.
4. L. V. PROVING AXLE COUNTERS PROVIDED FOR Mc CLUSKIGANJ - KHALARI UP/DN LINE Mc CLUSKIGANJ - NINDRA UP/DN LINE
5. ANGLE OF CROSSING ARE 1 IN 12 OTHERWISE SPECIFIED.
6. MAGNETO TELEPHONES ARE PROVIDED BETWEEN S.M PANEL ROOM & GATE NO. 8/A/T.
7. AXLE COUNTER PROVIDED FOR UP LOOP LINE. 07 AXC DUE TO WEIGH BRIDGE.
8. SLIDING BOOM PROVIDED AT L.C.GATE NO.8/A/T AT KM.162/3-4.