KUSMAHI
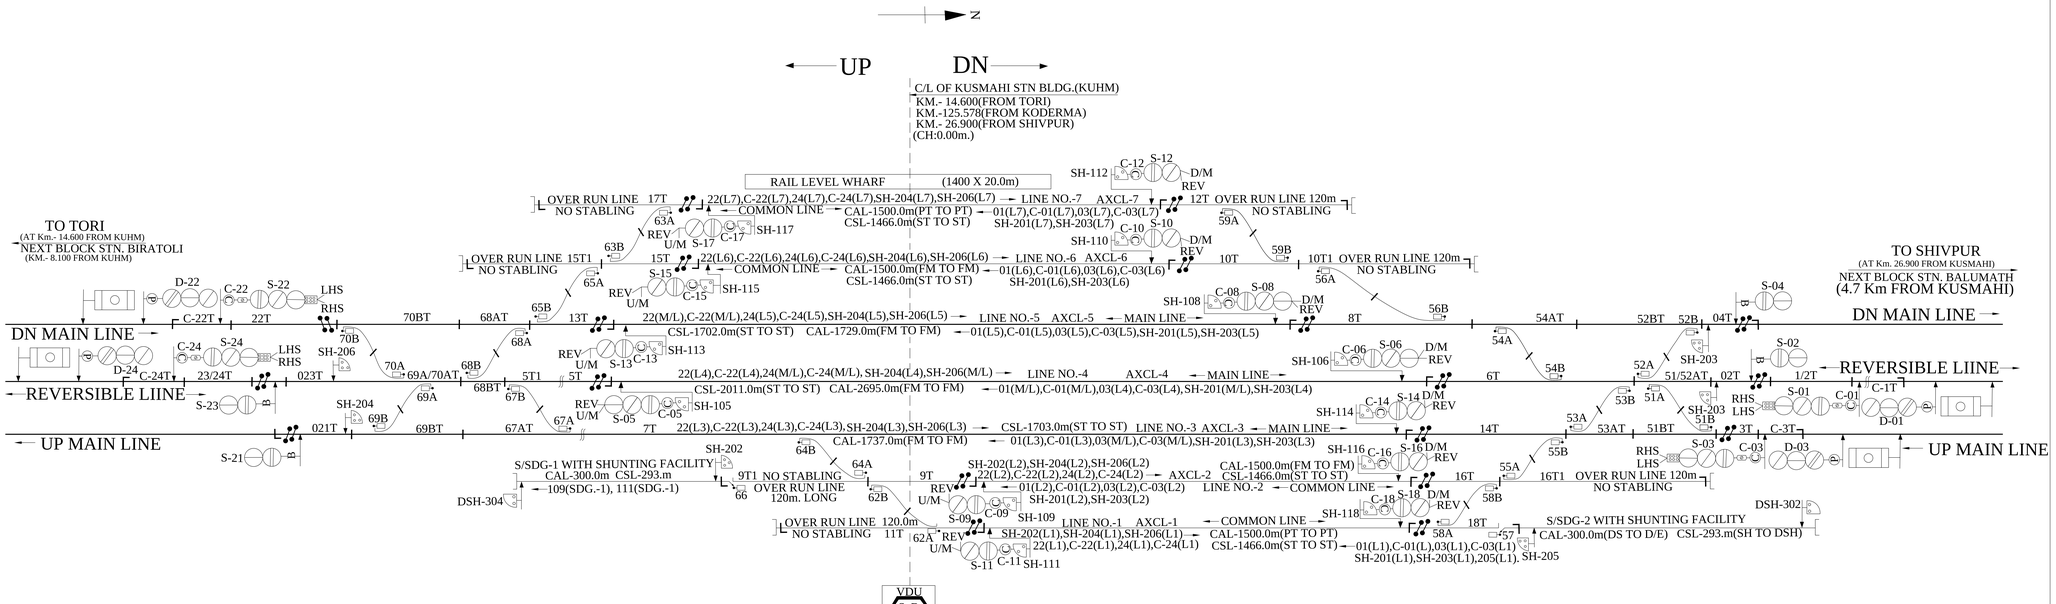
CENTERAL PANEL
'B' CLASS, MACLS, STD-II