GARHWA ROAD (GHD)
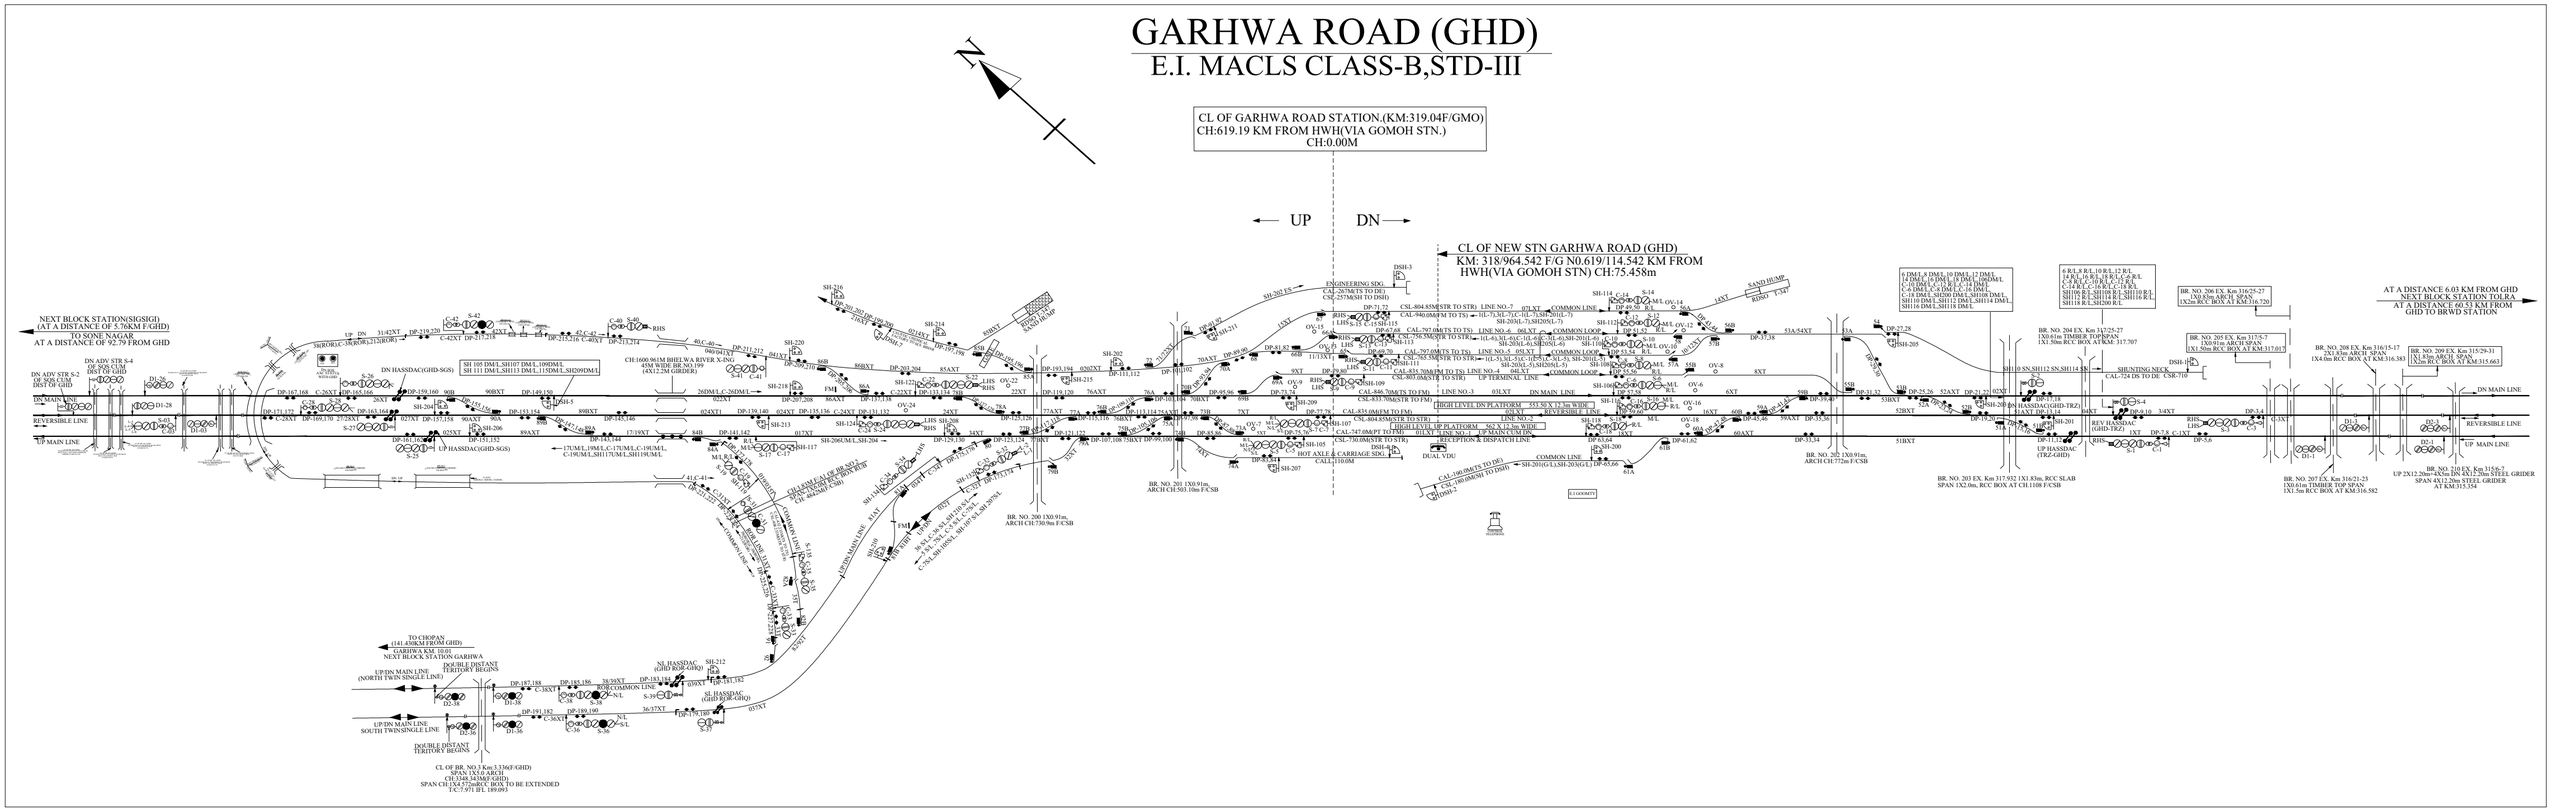
E.I. MACLS CLASS-B,STD-III